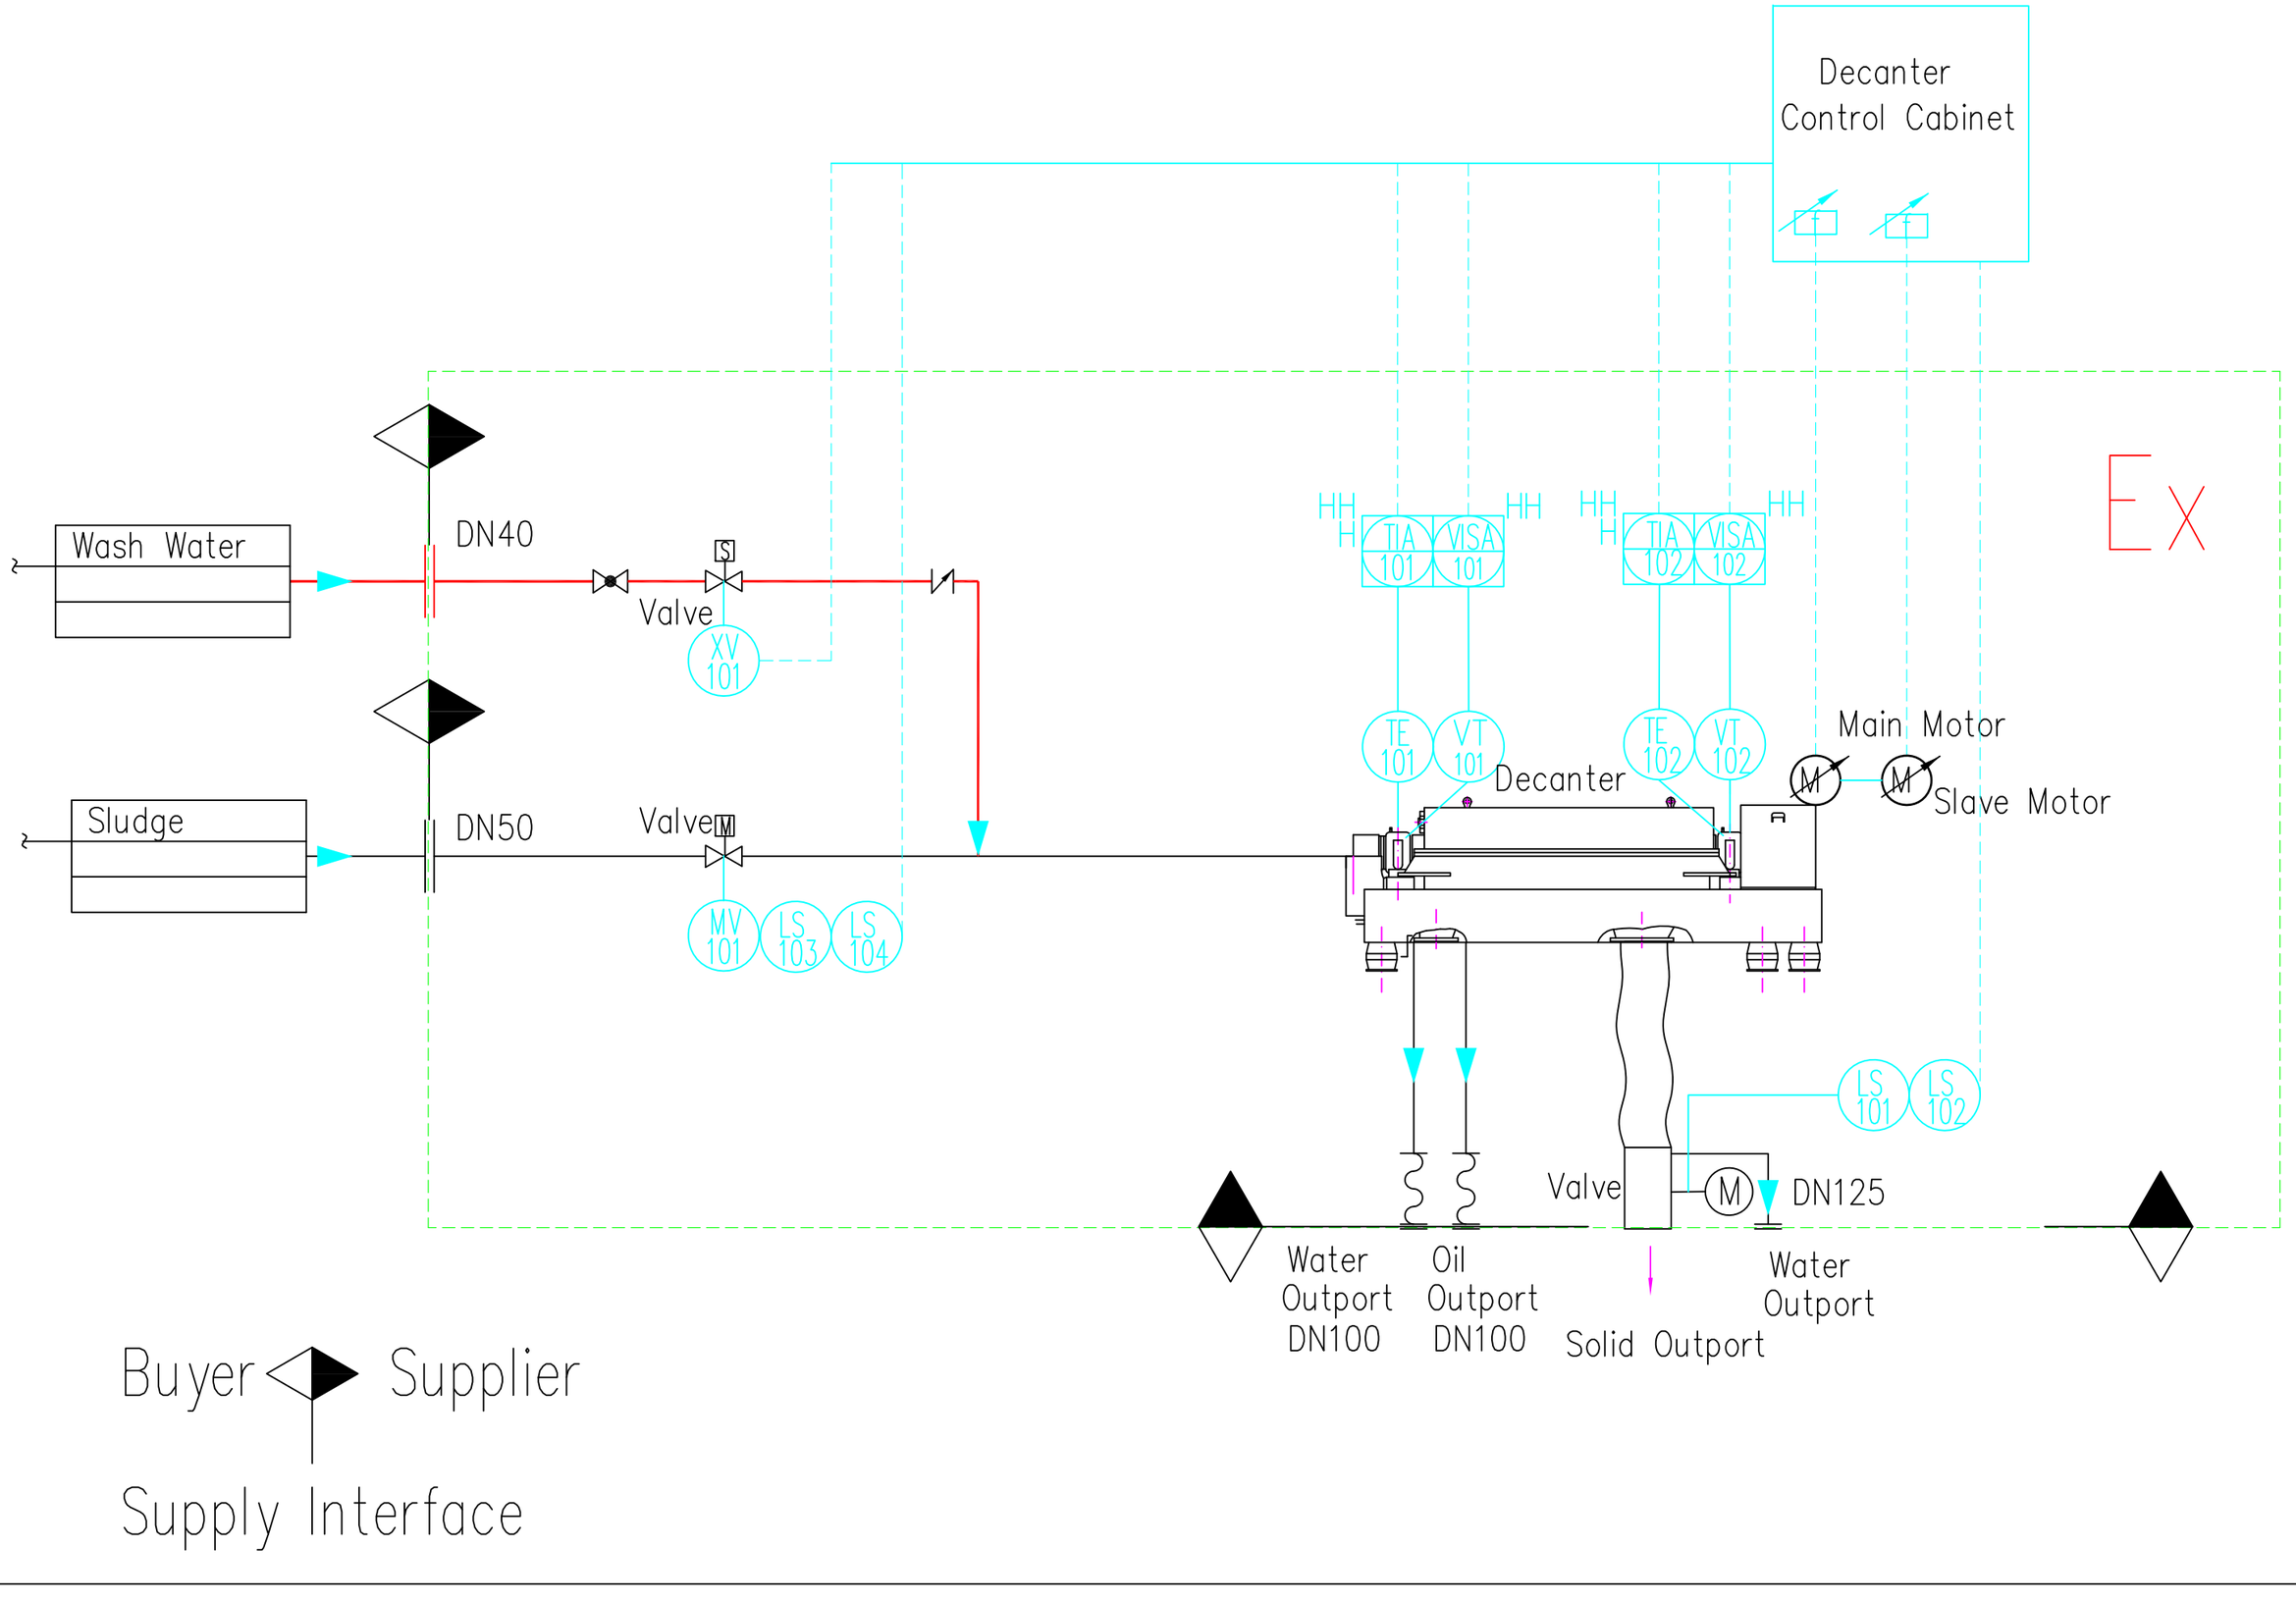
Decanter
Control Cabinet
EX
Wash Water
DN40
Valve
XV
101
HH
H
TIA
101
VISA
101
HH
HH
H
TIA
102
VISA
102
HH
Main Motor
Slave Motor
TE
101
VT
101
Decanter
TE
102
VT
102
Sludge
DN50
Valve
MV
101
LS
103
LS
104
LS
101
LS
102
Valve
DN125
Water
Outport
DN100
Oil
Outport
DN100
Solid Outport
Water
Outport
Buyer
Supplier
Supply Interface